4948
5 SHEETS.

EAST AURORA

SANBORN - PERRIS MAP CO. LIMITED
117 & 119 Broadway
NEW YORK

Population 2000.
No Steam & 2 Hand Engines
3 Independent Hose Carts
Water Facilities· See Note.

Prevailing Winds W. & S.W.

EAST AURORA
ERIE Co. N.Y.
JAN. 1892.
SCALE 50 FT. TO AN INCH.

COPYRIGHT 1892. BY THE SANBORN - PERRIS MAP CO. LIMITED.

1

MAR 5 1892
4141 X¹

NOTE.

Holly water works. Small reservoir for domestic use at night. Domestic pressure 65 lbs. to 70 lbs. per square inch, never less than 60 lbs. Fire pressure direct from pumps. Pump ho. run by water motor. 72 hydts.

Volunteer fire depart of 150 men. 2 hand eng's. 3 independent hose carts. 1 chemical eng. one H. & L. truck. 1500' 2½" hose.

"C. fire alarms distributed through village.

KEY

No. of stories 3 · Shingle roof × · Composition roof ● · Slate or tin roof ○
I Fire wall 6 in. ab. roof
II " " 12 " " "
III " " 18 " " "
Frame partition
Steam boiler
Opening & iron door
Windows · · Shutters
Stable
Counting from left to right while looking towards building · Dot represents openings
Window in 1st story
" 1st & 3rd "
" 2nd & 4th "
B'ldgs colored yellow are frame
" " red " brick
" " blue " stone
" " grey " iron
" " brown " adobe
" " green " specials
" marked (CL) are cloth lined
(5) (19) indicate relative heights
Alternate street no's are actual
Consecutive " " " arbitrary
Broken line near b'ld'g - wood cornice
Solid " " " metal "

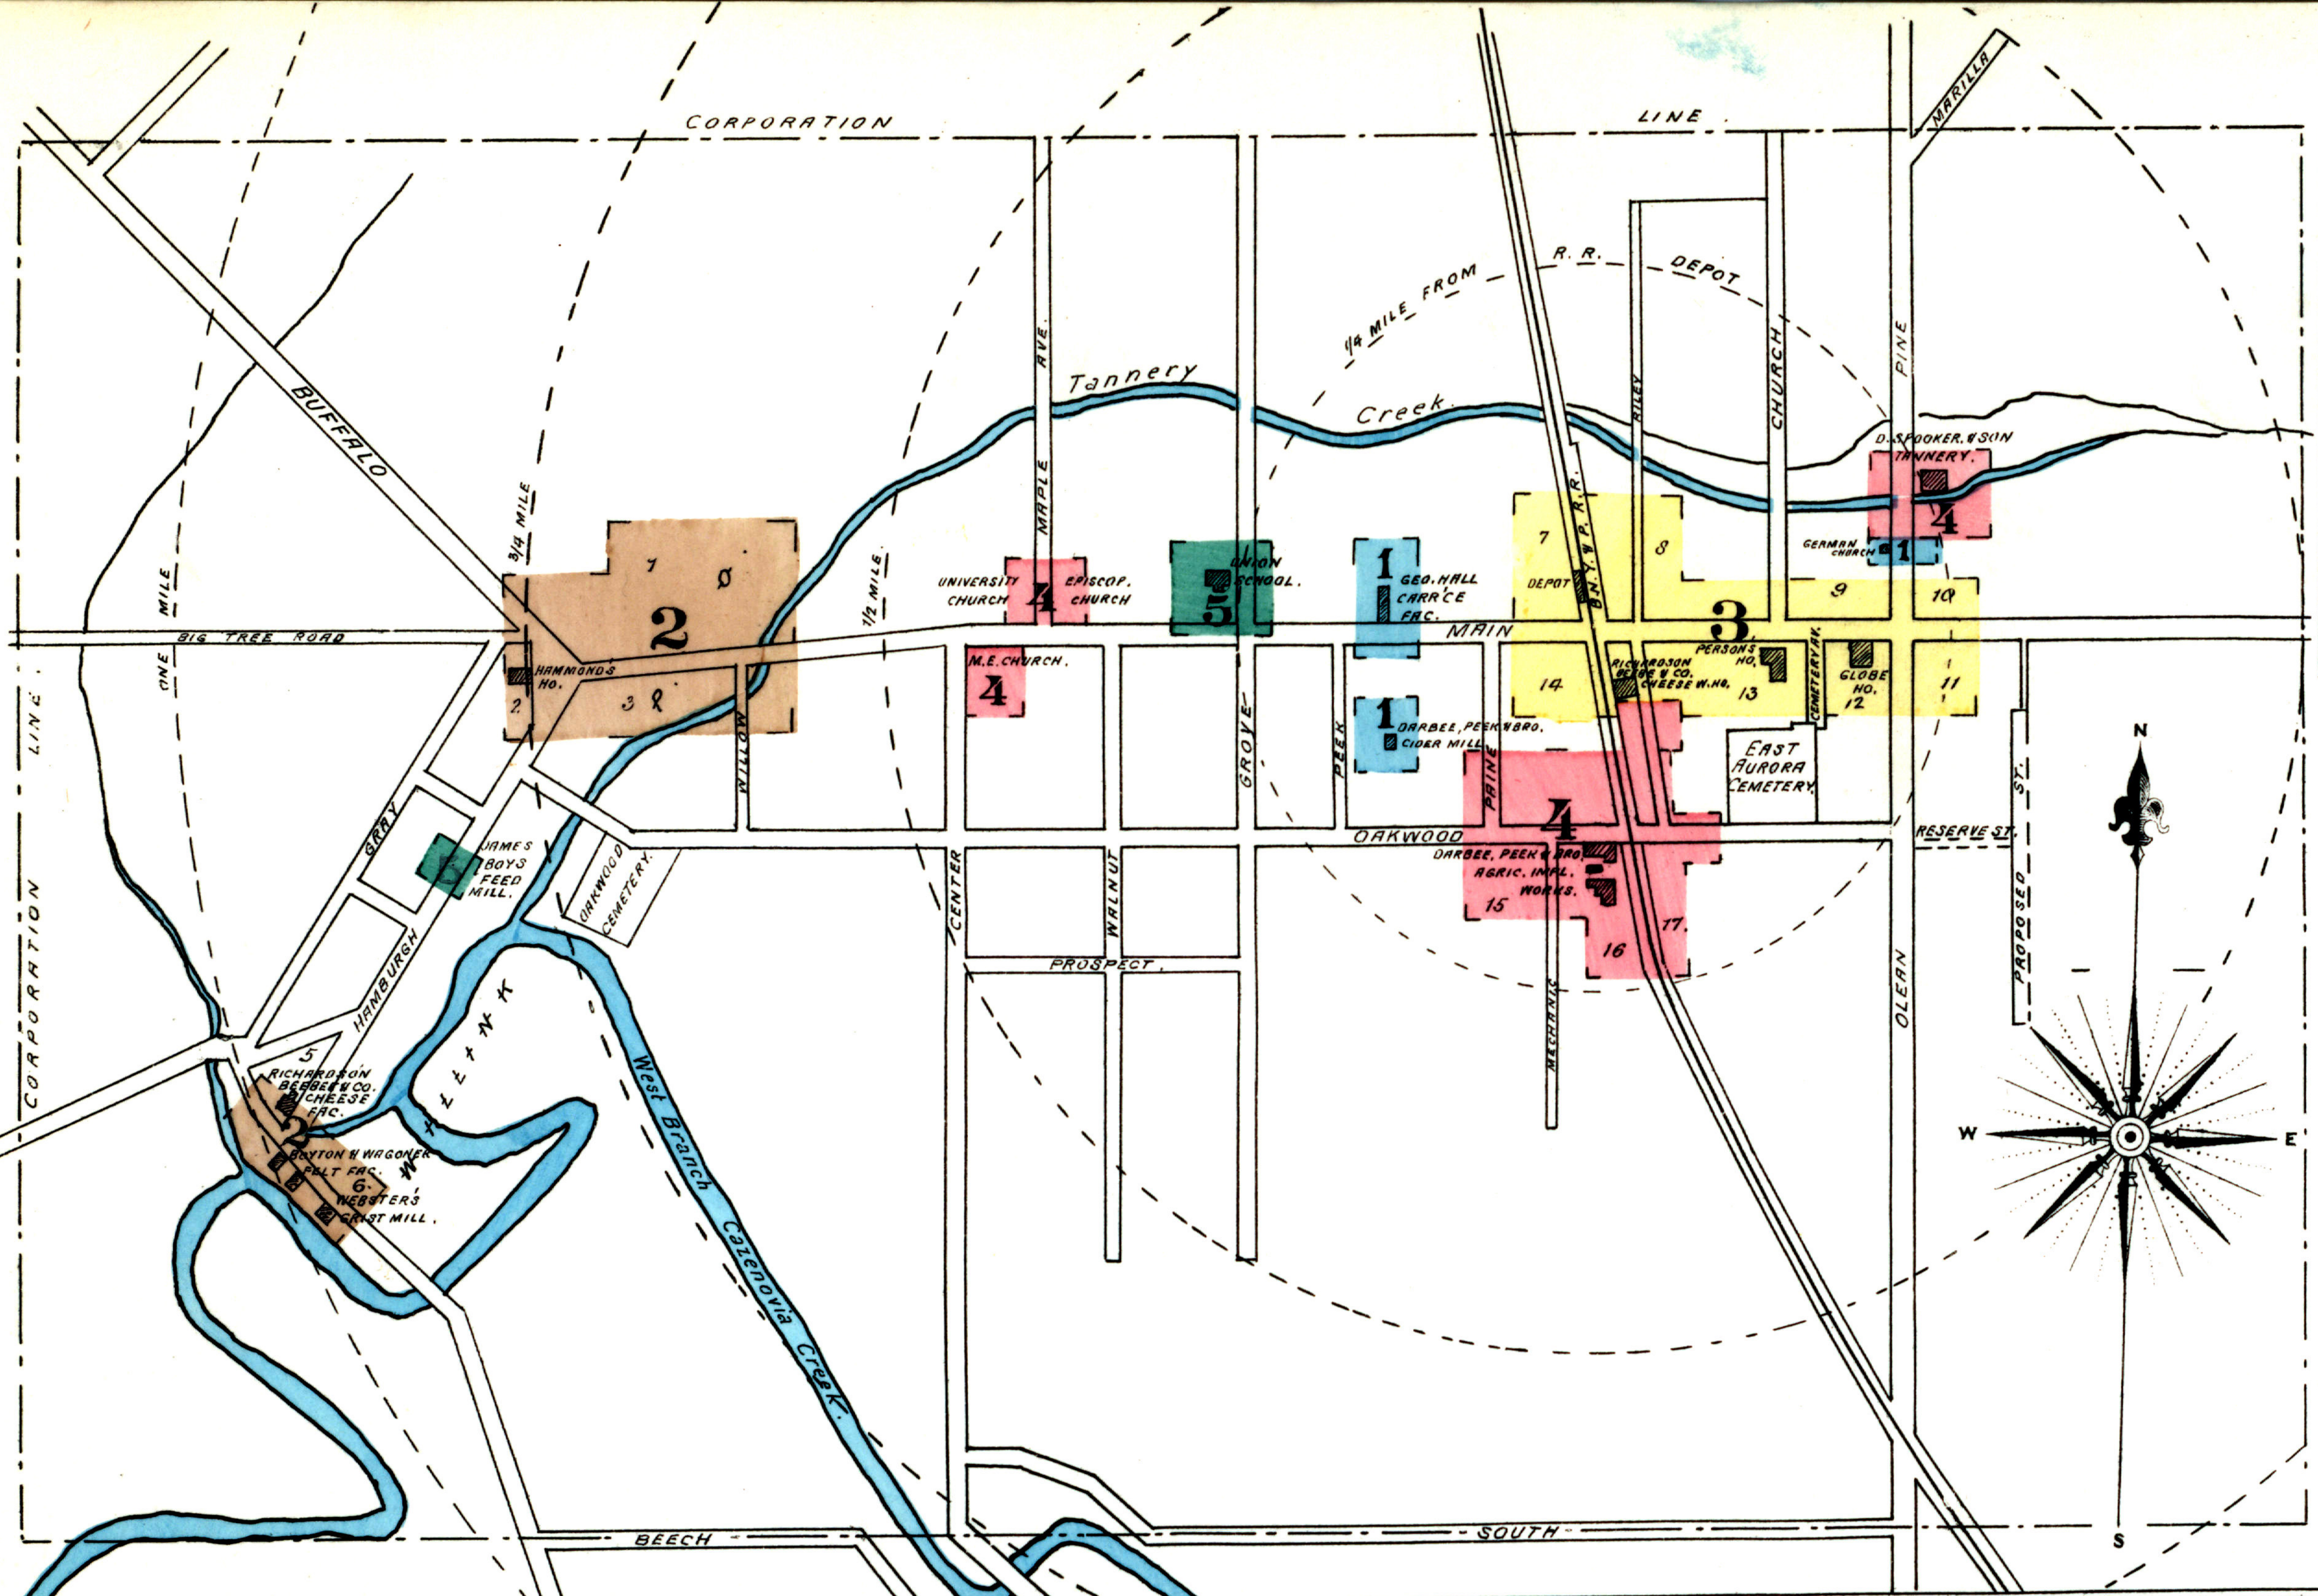

INDEX.

SPECIALS.

	Sheet
B	
Baptist Church,	3
Boynton Waggoner Felt Co.,	2
Brown's Block,	4
B. N. Y. & P. R. R. Depot,	3
D	
Damon Hotel,	2
Darbee, Peck & Bro., Cider Mill,	1
" " " Plan'g "	4
Diemer, G. W., Carriage Factory,	3
E	
East Aurora Electric Co.,	4
" " Hotel,	3
" " Planing Mill, &c.,	4
" " Union School,	5
Episcopal Church,	4
G	
German Church,	1
Globe Hotel,	3
Griggs, A. S., Flour Mill & Coal Y'd,	3
H	
Hall, G., Carriage Factory,	1
Hamlin, C. J., Village Farm,	2
Hammond's Hotel,	2
J	
James Boys' Feed Mill,	5
Jewett Stock Farms,	1 & 5
" Farm,	5
K	
Kimball's Hotel,	2
Kissinger "	3
Kyser & Tuite, Granite Works,	3
M	
Methodist Episc. Church,	4
P	
Persons Hall,	3
Petz, J., Wagon Works,	4
R	
Regulator, The,	3
Richardson, Beebe & Co., Cheese Factory,	2
Richardson, Beebe & Co., Cheese Warehouse,	3
S	
Spooner, D., & Son, Tannery,	4
T	
Thorn, F. M., Agric. Impl.,	4
U	
Universalist Church,	4
V	
Village Farm,	2
W	
Wagner, P. J., Lime, Cement, &c.,	3
Wasson Hotel,	4
Webster, H., Flour Mill,	2

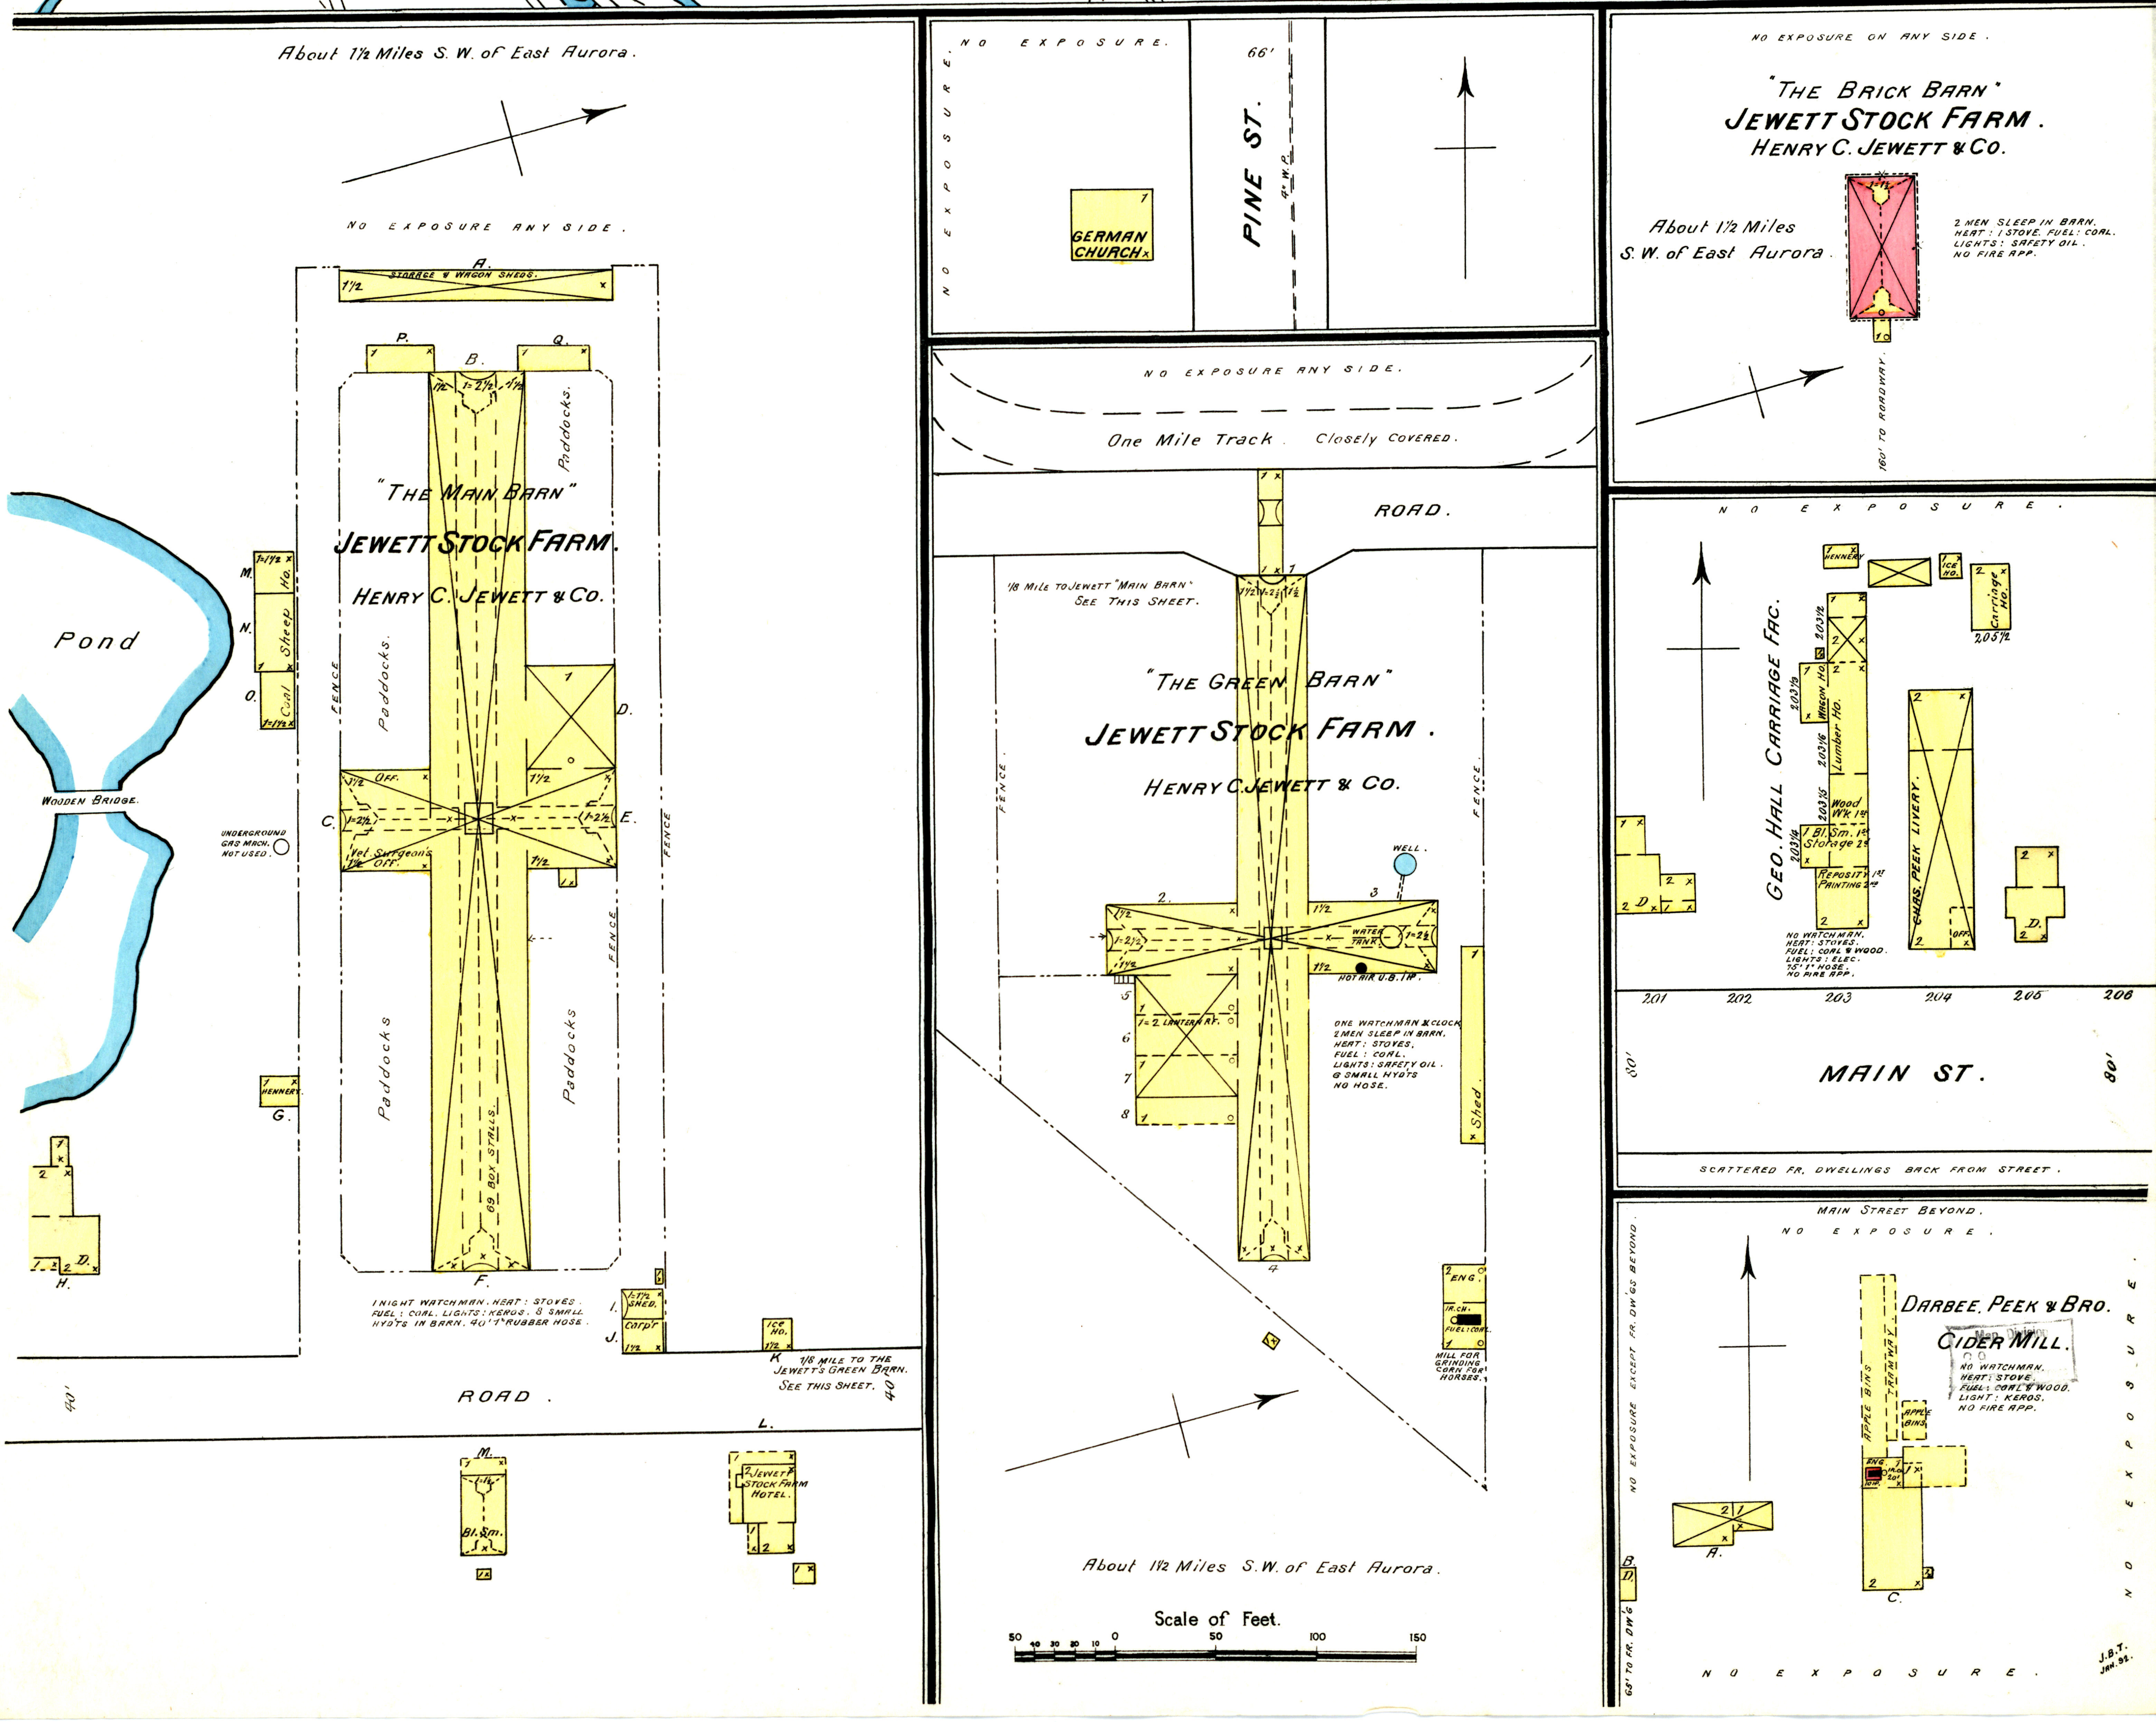

N o E x p o s u r e

E x p o s u r e

EXERCISING TRACK

5/8 Mile Long.

C. J. HAMLIN. PROP'R.

FARM.

VILLAGE

1 NIGHT WATCHMAN. NO FIRE APP. LIGHTS: KEROS.

185' Long

270' Long

48 Box Stalls.

Driveway.

Driveway.

Vacant.

WILLOW

JAN. 1892

EAST AURORA N.Y.

MAIN

80'

50'

Brook

Tannery

Stover W. Mill & Well.

Boarding

Storage.

Genl S.

Shed

KIMBALL'S HO

(Hotel)

Drs. Off.

Print'g Office

Jewelery

Drugs.

Marble Cutting

Gro.

Harness.

Hotel

Ice Ho.

Damon Hd.

Hardw.

Tin Sm.

Gro. & D.G.

Meat.

Furne.

Fountain

Smith & Carpt. Shop.

Green Glass

Candy & Cigars

Bl. Sm.

Hammond's Hotel.

Clo.

Barber

East Aurora Fire Dept.

Bell'y

Map Division

NO EXPOSURE.

No Exposure.

Exposure.

STREET.

RICHARDSON BEEBE & CO. CHEESE FAC.

About 100' to Ft. Barn.

No Watchman No Fire App. Heat: Stoves. Fuel: Coal. Lights: Keros.

Work Rm 1st

Off.

Tr. Ch. 154

HAMBURGH ST.

6 W.P.

Supply Race.

BOYNTON WAGGONER FELT CO.

No Watchman No Fire App. Heat: Steam. Fuel: Coal. Lights: Keros. 4 Carding Machs. 1 Spin Jacket. 1 Spoolers. 1 Mule 4 Looms. 1 Push. 1 Rotary.

W. Ho.

Bleach Ho.

Underground Flume.

Hydraulic Motor not used

Stone Bins.

Spinng 2nd Carding 2nd Packer Rm 3rd Weavg. 1st Fullg. & Drying Das.

Shed.

4

6

Stopping Towards Road.

Foot of Hill

Mill

West Branch of Cazenovia Creek.

HIRAM WEBSTER ST.

No Watchman. No Fire App. Heat: Stoves. Fuel: Coal & Cobs. Lights: Keros. 1 Run Stone. 1 Set Bolts. Rm to have 1 Corn Sheller Bas. & 1 Sawt Mach.

Scale of Feet.

50 40 30 20 10 0 50 100 150

BUFFALO

BIG TREE ROAD.

Hotel

Shed.

Bl. Sm. To be Removed

Wood Ho.

Fence

160' to Justices Off.

Gray St. Beyond.

No Exposure.

1

2

3

JAN. 1892
EAST AURORA
N.Y.

MAIN

PINE

OLEAN

CHURCH

CEMETERY AV.

ELM

RILEY

No Exposure E.

No Exposure W.

No Exposure S.

No Exposure N.

Vacant

Vacant

Vacant

Vacant Fields.

9

10

11

12

13

14

8

7

3

G. W. DIEMER CARRIAGE FAC.

110' to Rogers Carriage Fac. Hand Power.

Repository 1st

Wood Wk. 1st, Bl. Sm. 1st Storage & Paints

Fire Depmt.

Hard W. Stoves &c.

Tin Sm.

Hard W.

Meat.

Vac. S.

Gro.

Dentist (Stone Cellar)

Gen'l. S.

P.O.

Print'g. 2d

Bank.

Gro.

Storage 2d

Drugs.

Hard W.

Vac.

Globe Hotel. Hall 3d

Billiards.

Pass.

D.G.

Gen'l. S. Photo. 3d

Ice Ho.

Horse Shoeing.

Hand & Pump.

Fire Cist. Cap. 250 Bbls.

Horse Shed.

(Motel.)

Drugs.

Meat.

Ice Ho.

Cobbler

Milly.

Tailer.

Harness

Undertaker.

Off.

Jeweler.

The Regulator Gen'l. S.

Baptist Church. 26' to Eaves.

Breaking 116' to Fr. Dw'g.

Church Shed.

Lumber Shed.

Hall 2d

Persons' Hq.

Hotel

Wind Mill Well & W. Tank.

Wood Shed.

W. T.

Ice.

Work Shop

Mind Mill & Well.

Cigar Mfr.

Kyser and Tuite Marble & Granite Wks.

Wood Ho.

Shed.

Bl. Sm.

A. S. Griggs Flour Mill and Coal Yard

W. tank in boiler ho. cap. 50 bbls. No watchman. Well water. Fuel: coal. 1 corn sheller 6st. 1 run of stone 1st 50' 1" hose. Elec. lights. Heat: steam. 1 F. pump.

Coop

Wagon Ho.

R.R. Scales

Coal

Boil.

(Veneered)

Scales

Church Shed.

(Not used) Presbyn. Church. 2d story level with street.

East Aurora Ho.

Wood Shed.

Hotel

A. S. Griggs Coal Ho.

Kissinger Ho. Sal. & Prest.

Shed

Freight Depot.

Buffalo, New York & Philadelphia R. R.

Platform.

Passenger Depot.

Covered Platform.

Richardson, Beebe and Co's Produce & Cheese W. Ho. 3 Off. Windows all sides. Heat: steam. Veneered.

Heavy Blr. 1st

2 B. Cold Storage Veneered.

P. J. Wagner Lime, Cement &c.

W. Ho.

Agric'l. Imps.

Scales

Off.

Cigars.

Ice Ho.

Dwg. 2d Barn for Training Horses

Hotel.

Shed.

Farmers Home.

Th. fr. slated. 3

125' to Fr. Mill'y. & Dw'g.

55' to Paine St.

Wind Mill & Well.

To Be S.

Lt.

Ice

Scale of Feet.

50 40 30 20 10 0 50 100 150

See Above. A. B.

See Below. A. B.

See Sheet No. 4 (Detached)

Map Division 29

1-13-91

JAN. 1892
EAST AURORA
N.Y.
4

MAIN ST.
CENTER ST.
MAPLE AVE.
ELM
OAKWOOD AV.
MECHANIC
PAINE
BUFFALO
QUAKER
PINE ST.
MAPLE AVE.
SEE BELOW
SEE ABOVE
SEE SHEET No 3
BUFFALO, NEW YORK & PHILA. R. R.
LUMBER
TANNERY BROOK
Vacant
NO EXPOSURE
FRAME TURN TABLE
D.H.
Scale of Feet.

13 14 15 16 17 18 19 20 21

M.E. CHURCH 1877 — 30' To Eaves
Church Shed
UNIVERSALIST CHURCH — 25' To Eaves — 120' To Fr. D
EPIS'L. CHURCH — 72' To Eaves — 30' To Fr. D — 185' To Fr. D
Church Shed 110×20
Shed
Ice
Sal.
35' To Fr. Barn
W. Ho. — Veneered
Cold Storage
Shed
JAIL
Feed & S. — Ia. Cl. Bldg.
Bl. Sm.

EAST AURORA ELECTRIC CO.
50 H.P. House. To tal. 80 HP.
Fuel: Coal. Well Water.
Ia. Ch. 50'
Dynamo
Ia. Cl.
Gas. Cl.
Coal.
Storage Fertilizer

R.R. PUMPING STATION
Tool Ho.
Engine
U.B.
Elev. W. Tank Cap. 1500 Bbls.

DARBEE, PEEK & BRO.
EAST AURORA PLAN'G. MILL & AGR'L. WK'S.
30 Hands. Work 10 Hours. 1 Night Watchman (in Summer time only) Clock. Force Pump & 100' of 1" Hose. 2 W. Tanks Barrels of Water on Rf. Fire Pails. Heat: Stoves, Steam in Dry Kiln. Fuel: Soft Coal & Refuse. Lights: Kerosene Oil. 100' 2" Hose.
Saw & Plan'g 1st — Sawing Bench Wk. &c. 2d
Shavings Ho.
Dry Kiln
Ia. Ch. on Rf. — Fuel Consumption 60 — Eng. 50 H.P. — Boil. 60 H.P.
W. Tank
Mach. Shop 1st — Storage 2d
FLASKS
Foundry — Dirt Floor — Cupola
Storage of Castings for Storage
Storage of Castings
Flasks & Pig Iron Storage
Bl. Sm.
Lumber Shed
Office — Glazing 2d
Lumber Shed 1st — Storage 2d
Shed
Lumber Storage 1st & 2d
Lumber Shed

D. SPOONER & SON.
UPPER LEATHER TANNERY.
2 Hands, Work 8 Hours. No Fire Apr. No Watchman. Heat & Drying by Stoves. Fuel: Spent Tan & Coal. No Lights. Use Hemlock Extract.
Hem. Ho.
BARK
Hide Ho.
B.
A.
Pits
Platf.
Hair
Dry'g
Glue
Wooden Bridges
Ia. Ch. 30 Ab've Rf.
Eng. 15 H.P.
30 H.P.
Bark Mill 2d
Leach Vat
Tan Yard 1st — Oiling, Drying & Finishing 2d
185' To Fr. D.
300' To Fr. D.
Wooden Bridge

AT ORCHARD PARK N.Y.
6 Miles W. of East Aurora
Wood Wk. 1st
JNO. PETZ
Wagon Shop
Bl. Sm.
95' To Fr. D.
(Hotel)
WASSON HO.
Hall 2d
Open Shed 1st
30' To Fr. Barn
Ice
Lumber Yd.
Undertaker
J. H. TERHUNE & SON LIVERY
Open 1st
P.O.
Gro. & Meat
Gen'l. S.
Wind Mill & Pump
BROWN'S BLK.
Map Division

Drugs & Gro.
Shoe Mkt.
Ice
Shed
Milly.
Fire Dept
F. M. THORN AGR'L. IMPS.
Fr. Barns Beyond
100' To Fr. D.
125' To Fr. D.

JAN. 1892
EAST AURORA
N.Y.

NO EXPOSURE

NO EXPOSURE.

JEWETT STOCK FARM
HENRY C. JEWETT & Co
About 1¼ Miles S.W. of E. Aurora.

The Pratt Barn.

320'

ROAD.

40'

ROAD.

Farm Ho.

Abuut 2¼ Miles S.W. from E. Aurora.

JEWETT STOCK FARM
HENRY C. JEWETT & Co
¾ Mile S. from Main Barn.

The Colts Barn.

PROJECTING ROOF.

Track for Breaking Colts.

Carriage Ho. Shed. Shed.

Tool Ho.

Saw Dust.

HAMBURG ST.

105' to D.H.
95' to Frt. Dwg.

JAMES BOYS
BUCKWHEAT and FEED MILL
2 RUN OF STONE, 3 SETS ROLLS,
1 JOHN SHELLER 1 ST 1 SCOURER,
1 SHUCKER, 1 BOLTING REEL 22

NO EXPOSURE

NO EXPOSURE

RESIDENCES.

Mrs. JEWETT'S

DRIVE.

Coop.

Feed Ho.

Storage.

Ice Ho.

Coal.

Refrigerator.

40' ROAD.

Covered Reservoir.

JEWETT FARM
HENRY JEWETT & Co

Storage.

ROAD.

400' TO JEWETT RESIDENCE.

JEWETT STOCK FARM
HENRY C. JEWETT & Co
About 1⅛ Miles S.W. of E. Aurora.

Ice Ho.

The Mare Barn.

LANTERN ROOF.

Shed.

Cupola.

EAST AURORA UNION SCHOOL
WINDOWS ALL AROUND.

GROVE

Map Division

Scale of Feet.
50 40 30 20 10 0 50 100 150

MAIN

66'

D.H.

NO EXPOSURE.

NO EXPOSURE.